



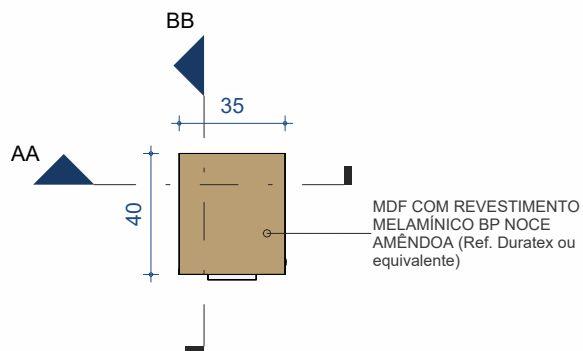


PLANTA BAIXA - NÍVEL 120

Escala: 1 : 25

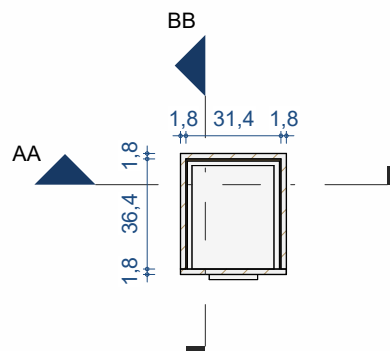

PLANTA BAIXA - NÍVEL 50

Escala: 1 : 25

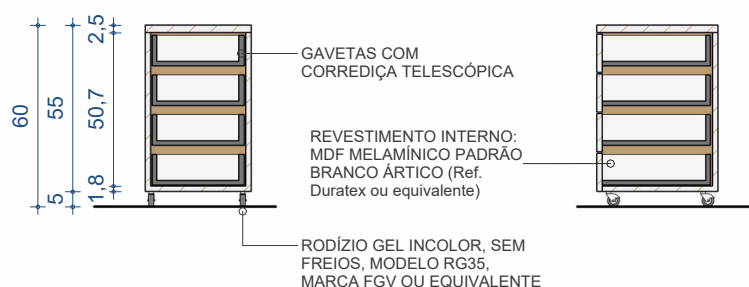


CORTE AA

Escala: 1 : 25


CORTE BB

Escala: 1 : 25

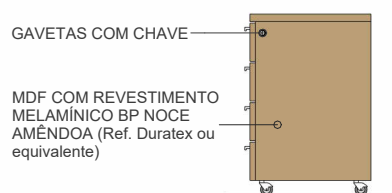

VISTA LATERAL

Escala: 1 : 25

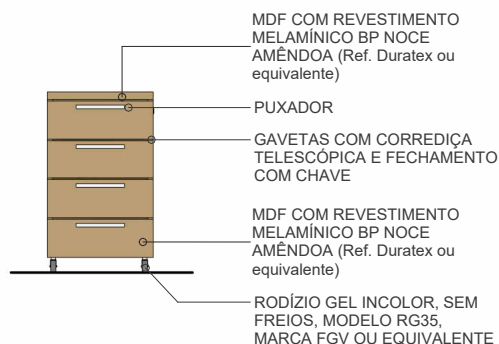

VISTA FRONTAL

Escala: 1 : 25



PERSPECTIVA