



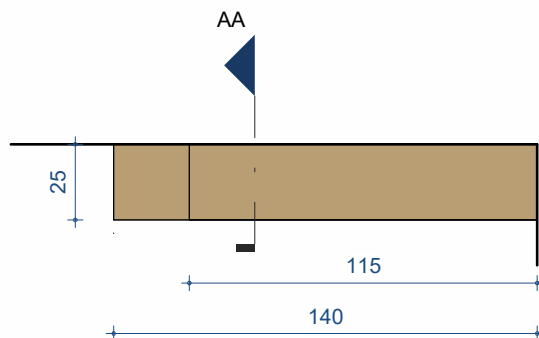


PLANTA BAIXA - NÍVEL 120

Escala: 1 : 25

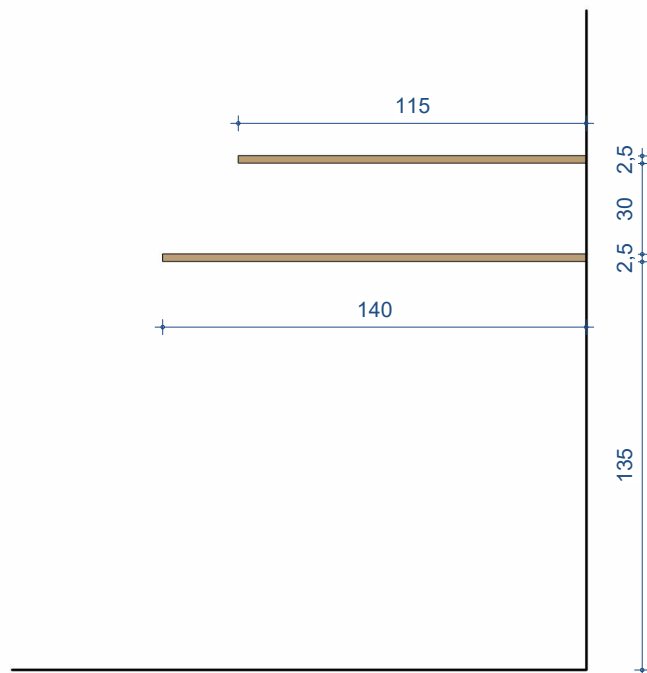


VISTA FRONTAL

Escala: 1 : 25

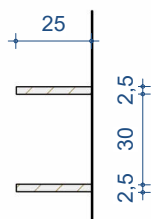

CORTE AA

Escala: 1 : 25

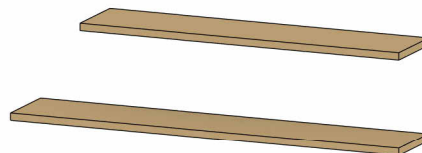

PERSPECTIVA