



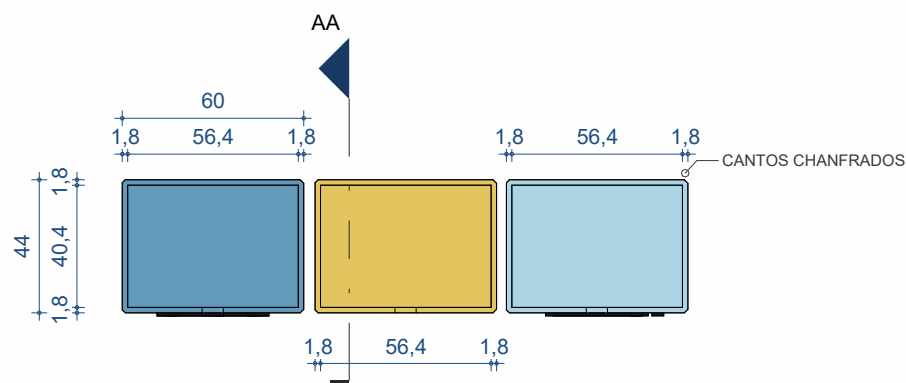

PLANTA BAIXA - NIVEL 100

Escala: 1 : 25

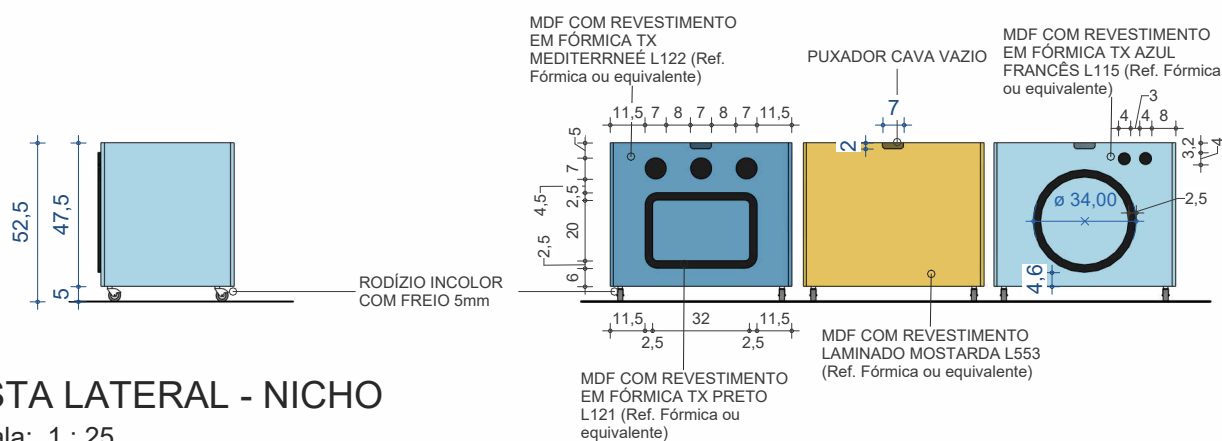


VISTA LATERAL - NICHOS

Escala: 1 : 25

VISTA FRONTAL - NICHOS

Escala: 1 : 25

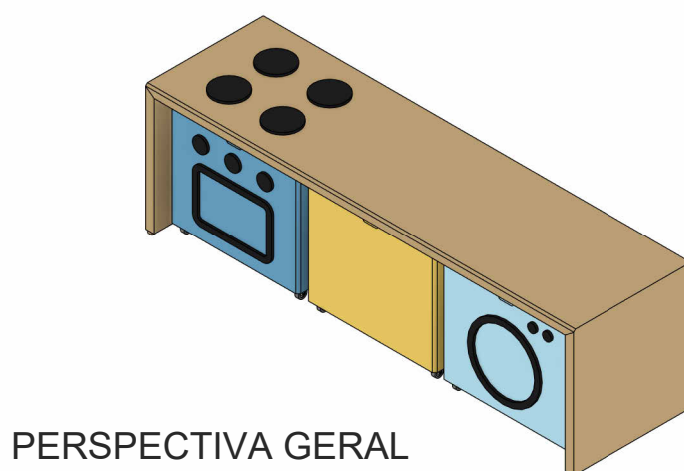

PERSPECTIVA GERAL