



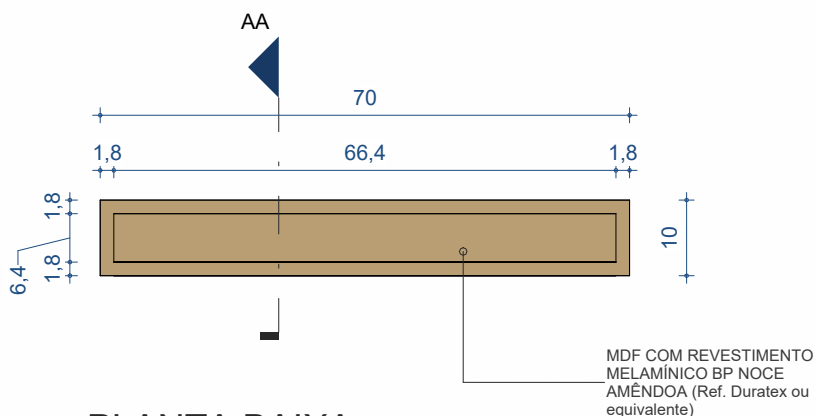


PLANTA BAIXA

Escala: 1 : 10

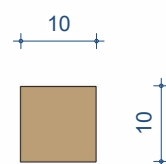


VISTA LATERAL

Escala: 1 : 10

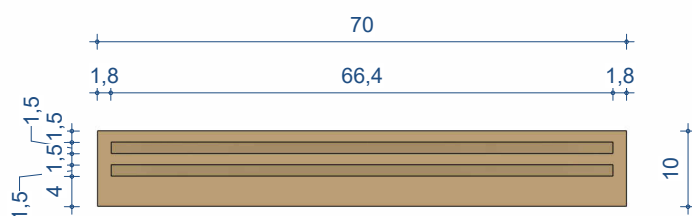


VISTA FRONTAL

Escala: 1 : 10

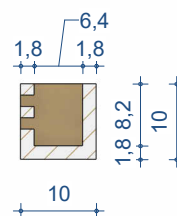

CORTE AA

Escala: 1 : 10

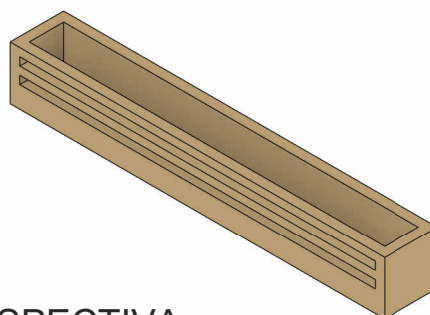

PERSPECTIVA