



PLANTA BAIXA - NÍVEL 200

Escala: 1 : 25

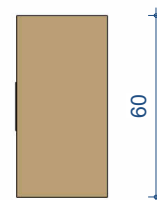


VISTA LATERAL

Escala: 1 : 25

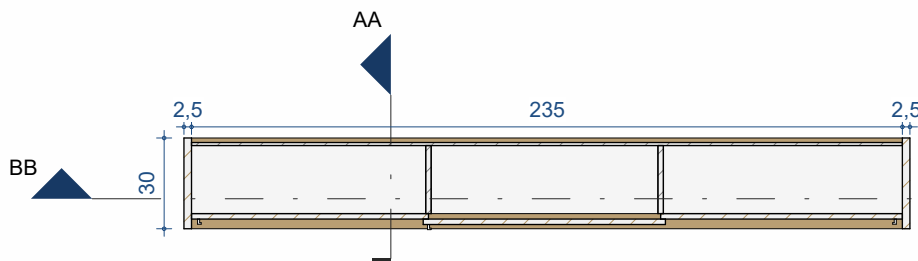


PLANTA BAIXA - NÍVEL 50

Escala: 1 : 25

 


CORTE AA

Escala: 1 : 25

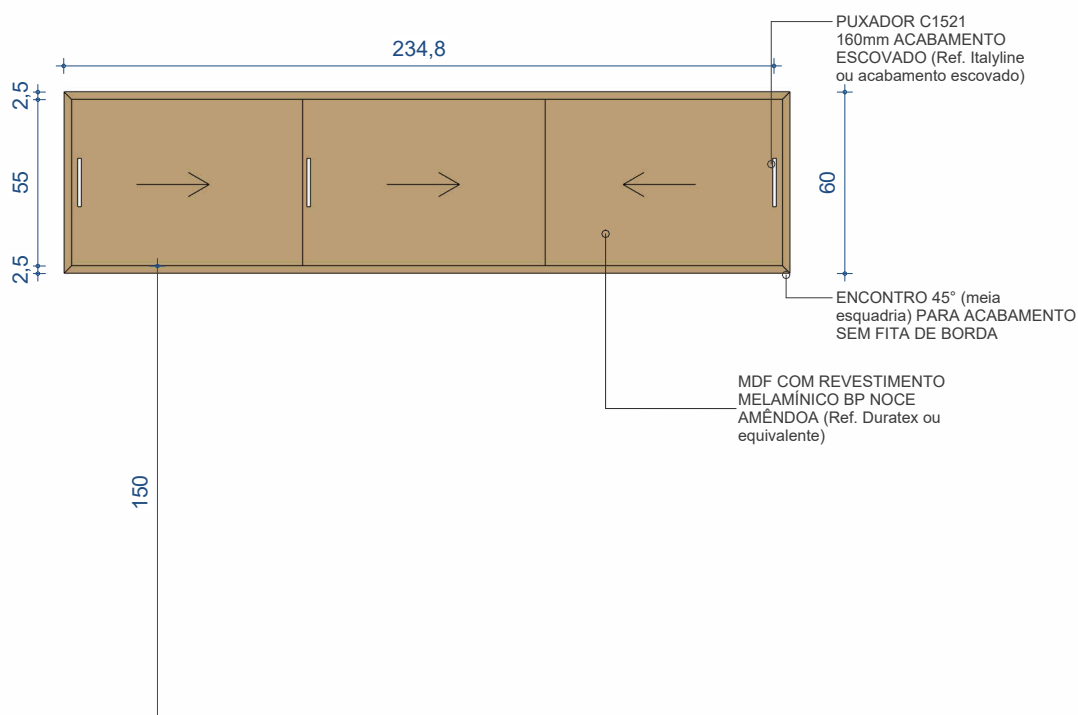

VISTA FRONTAL

Escala: 1 : 25

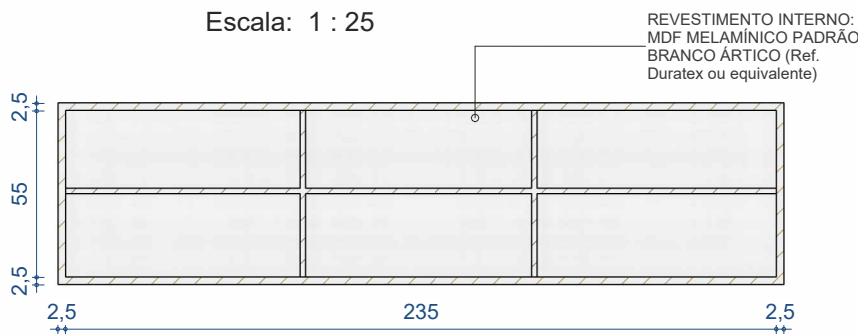

CORTE BB

Escala: 1 : 25

PERSPECTIVA

