


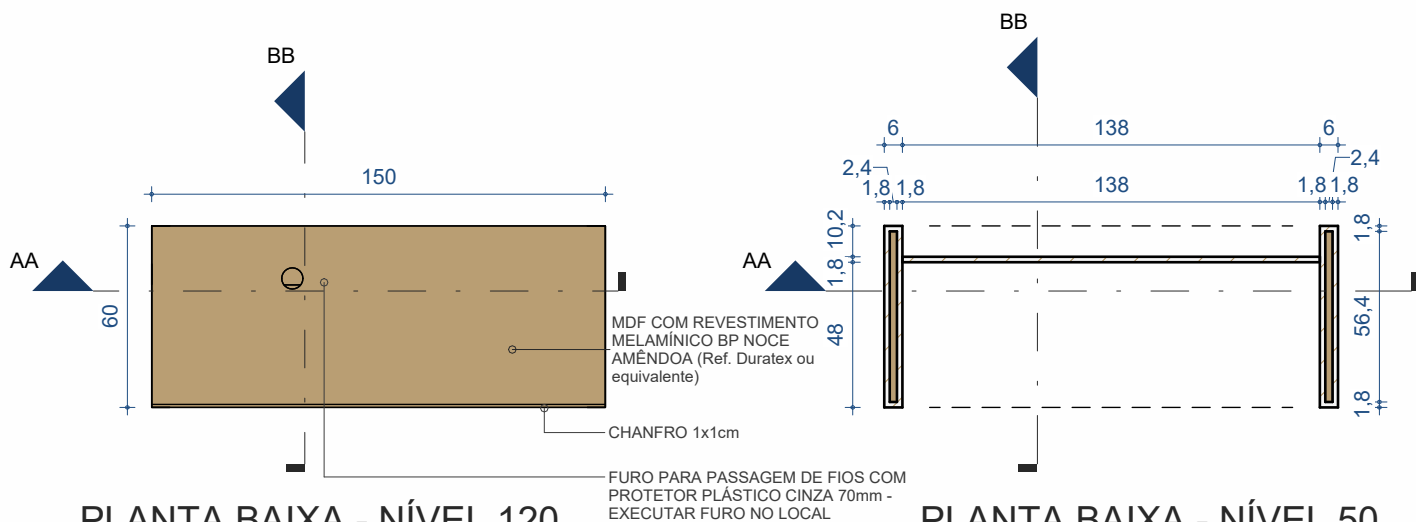


PLANTA BAIXA - NÍVEL 120

Escala: 1 : 25

PLANTA BAIXA - NÍVEL 50

Escala: 1 : 25

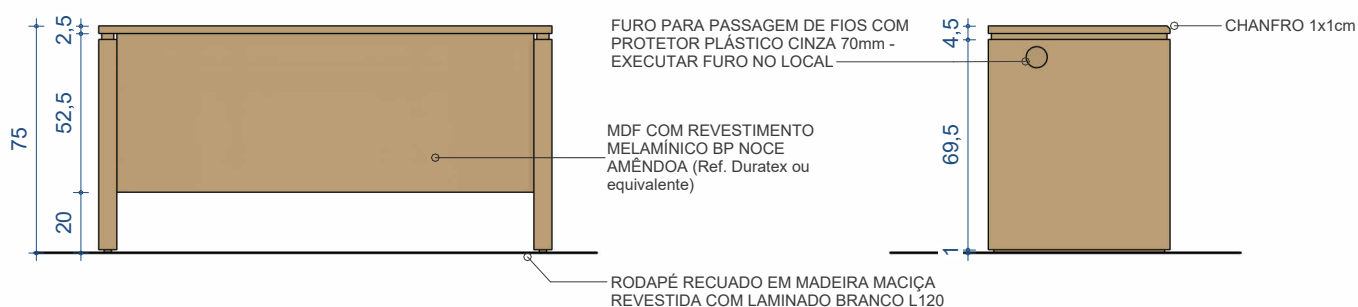


VISTA FRONTAL

Escala: 1 : 25

VISTA LATERAL

Escala: 1 : 25

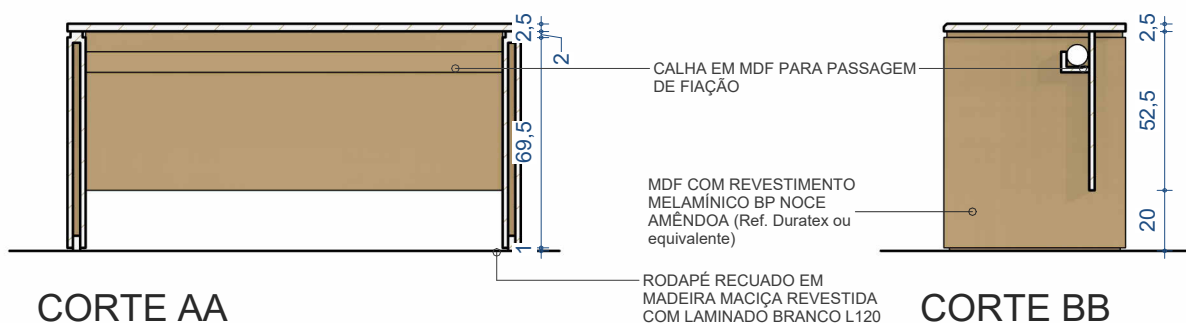


CORTE AA

Escala: 1 : 25

CORTE BB

Escala: 1 : 25

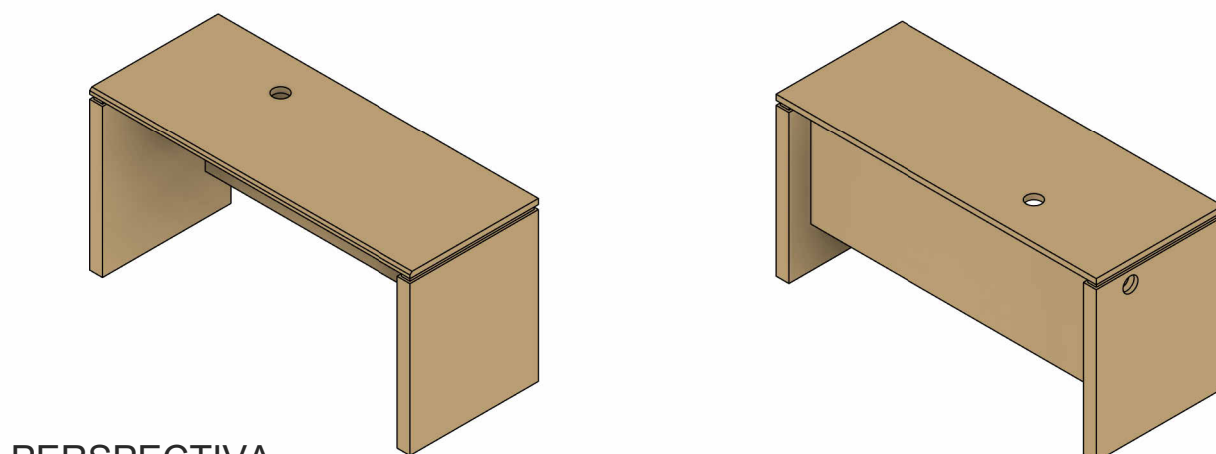

PERSPECTIVA