



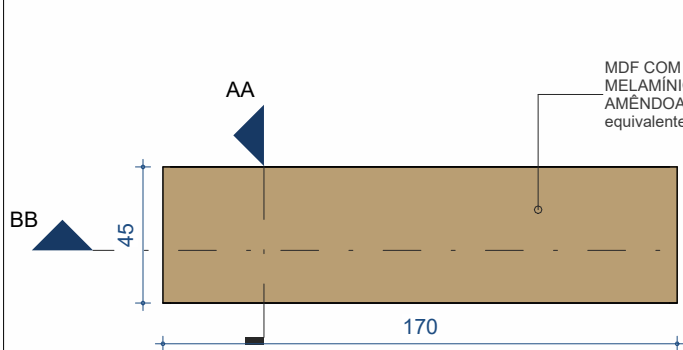


PLANTA BAIXA - NÍVEL 200

Escala: 1 : 25

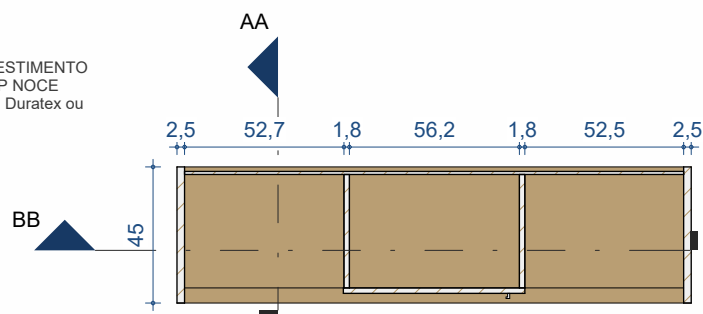


PLANTA BAIXA - NÍVEL 50

Escala: 1 : 25

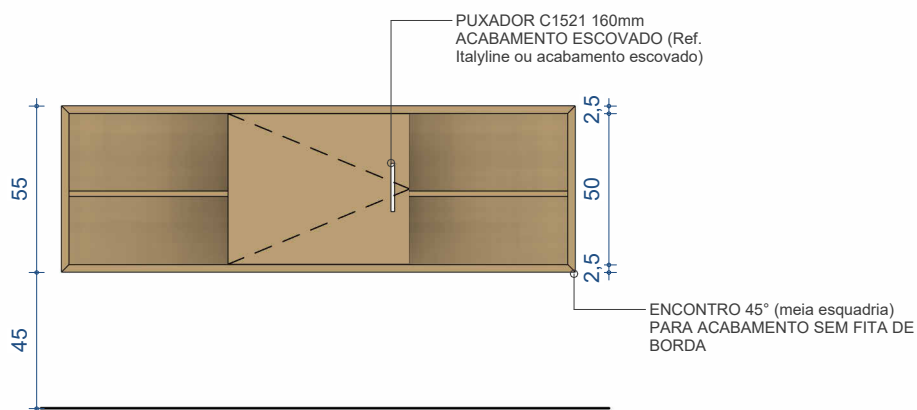


VISTA FRONTAL

Escala: 1 : 25

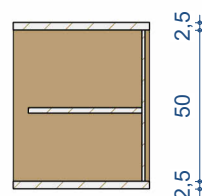


CORTE AA

Escala: 1 : 25

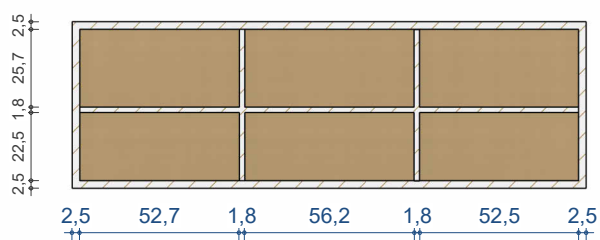


CORTE BB

Escala: 1 : 25

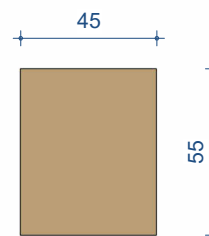

VISTA LATERAL

Escala: 1 : 25

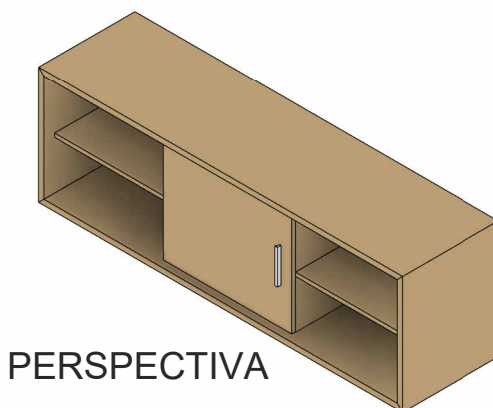

PERSPECTIVA