


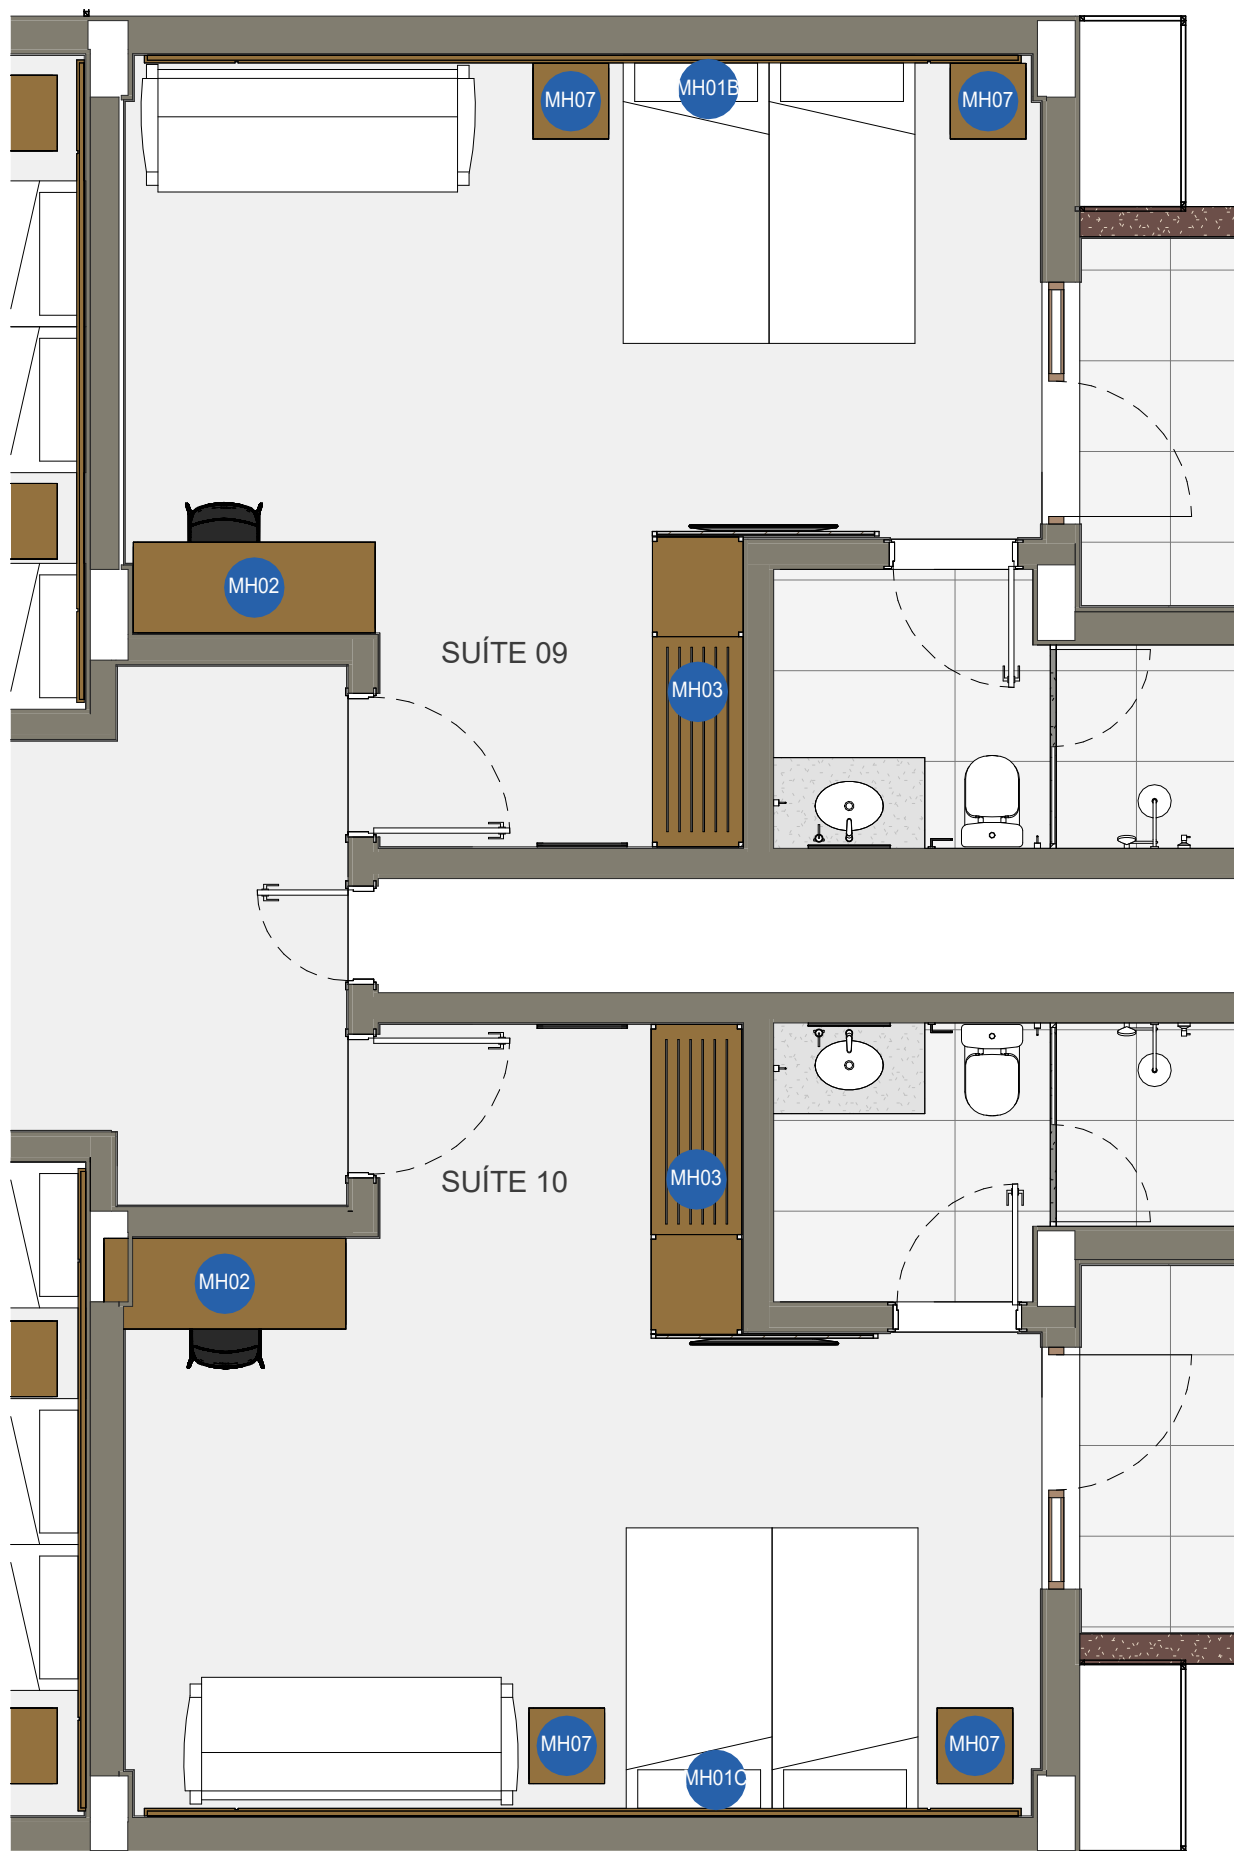

1

PLANTA DE LAYOUT SUÍTE 09 E 10