


1 COBERTURA
1:75

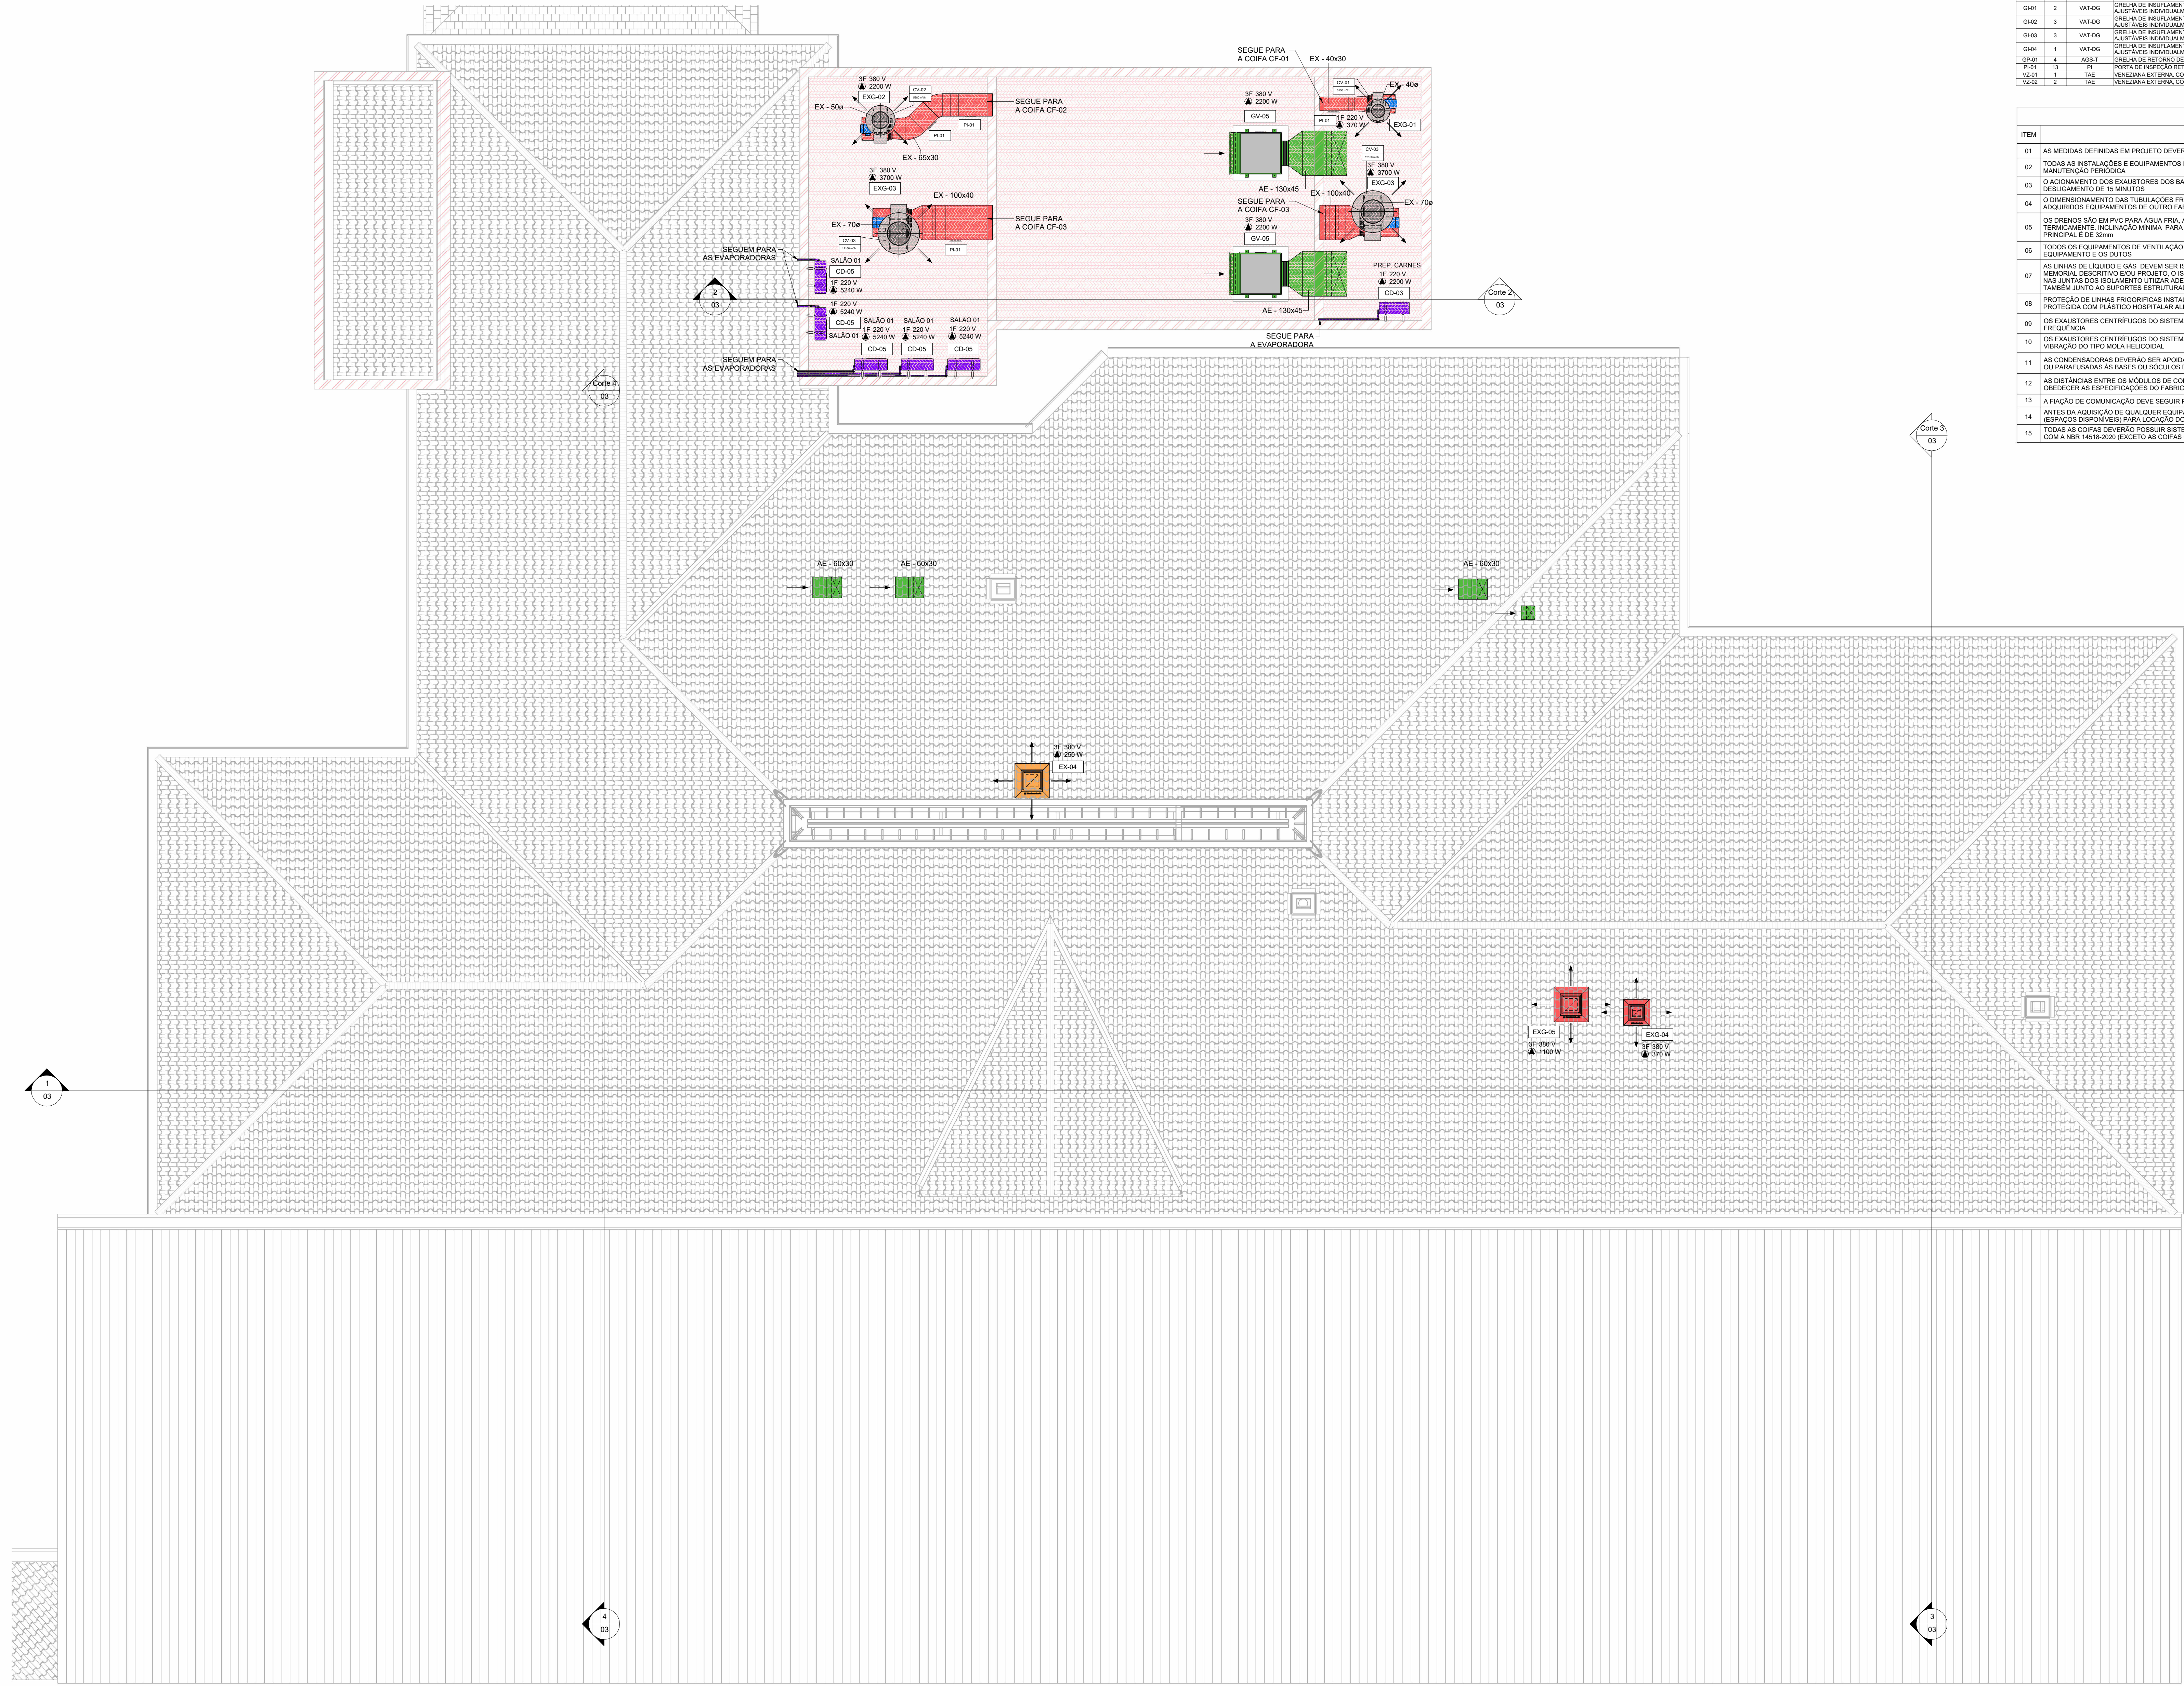

DIFUSORES DE AR/ ACESSÓRIOS DE DUTOS			
TAB	QTD	MODELO	FABRICANTE
CD-01	1	OVEX	CORTILASER
CD-02	1	OVEX	CORTILASER
CD-03	2	OVEX	CORTILASER
CD-04	2	OVEX	CORTILASER
CD-05	2	ADSL-145	TRON
CD-06	2	ADSL-145	TRON
NOTAS GERAIS DE PROJETO			
ITEM	DESCRIÇÃO		
01	AS MEDIDAS DEFINIDAS EM PROJETO DEVERÃO SER CONFERIDAS E VALIDADAS IN-LOCO DEVIDO A POSSÍVEIS INTERFERÊNCIAS		
02	TODAS AS INSTALAÇÕES E EQUIPAMENTOS INSTALADOS DEVERÃO TER FACILIDADE DE ACESSO PARA INSPEÇÃO E PARA MANUTENÇÃO PERIÓDICA		
03	O ACONDICIONAMENTO DOS EXAUSTORES DOS BANHEIROS SERÁ ATRAVÉS DA ILUMINAÇÃO E DEVERÃO POSSUIR RETARDO MÍNIMO DE DESLIGAMENTO DE 15 MINUTOS		
04	O DIMENSIONAMENTO DAS TUBULAÇÕES FRIGORÍGENAS ESTÁ DE ACORDO COM O FABRICANTE REFERENCIADO. CASO SEJAM AQUISIÇÃO EQUIPAMENTOS DE OUTRO FABRICANTE, OS DIÂMETROS DAS TUBULAÇÕES DEVERÃO SER REDIMENSIONADOS		
05	OS DRENOS SÃO EM PVC PARA ÁGUA FRIA, A TUBULAÇÃO DE DRENOS ENCAMINHADA PELO INTERIORE DEVERÁ SER ISOLADA TERMICAMENTE, INCLINAÇÃO MÍNIMA PARA OS TUBULOS É DE 1%. OS DIÂMETROS DE SAÍDA DOS EQUIPAMENTOS ATÉ A PRIMA DA PRINCIPAL É DE 32mm		
06	TODOS OS EQUIPAMENTOS DE VENTILAÇÃO MECÂNICA DEVEM TER CONEXÕES FLEXÍVEIS NOS ACOPLAMENTOS, ENTRE O EQUIPAMENTO E OS DUTOS		
07	AS LINHAS DE LÍQUIDO E GÁS DEVEM SER ISOLADAS INDIVIDUALMENTE, SEGUIR A TABELA DE ESPESURAS DEFINIDAS NO MEMORIAL DESCRITIVO DO PROJETO. O ISOLAMENTO SERÁ EM ESPUMA DE ELASTOMÉRICA PARA TEMPERATURAS ATÉ 100°C. NAS JUNTAS DO ISOLAMENTO UTILIZAR ADESIVO APROPRIADO E FITA ALUMINADA PARA UNIR AS PARTES DO ISOLAMENTO E FAZERM, JUNTAS AO SUPORTE ESTRUTURANDO		
09	OS EXAUSTORES CENTRÍFUGOS DO SISTEMA DE EXAUSTÃO DEVERÃO POSSUIR ACONDICIONAMENTO ATRAVÉS DE VARIADORES DE FREQUÊNCIA		
10	OS EXAUSTORES CENTRÍFUGOS DO SISTEMA DE EXAUSTÃO DAS COZINHAS DEVERÃO SER APOIADOS EM AMORTECEDORES DE VIBRAÇÃO DO TIPO MOLLA HELICOIDAL		
11	AS CONEXÕES DEVERÃO SER APOIADAS EM COINOS DE BORRACHA OU MANTA DE BORRACHA E DEVIDAMENTE CHAMBADAS OU PARAFUSADAS AS BASES OU SÓCULOS DE CONCRETO - O PARAFUSO DE ANCORAGEM DEVERÁ SER EM INOX		
12	AS DISTÂNCIAS ENTRE OS MÓDULOS DE CONDENSADORAS E A DISTÂNCIA ENTRE ESTES E PAREDES ADJACENTES DEVEM OBEDECER AS ESPECIFICAÇÕES DO FABRICANTE		
13	A FIHAÇÃO DE COMUNICAÇÃO DEVE SEGUIR POR ELETRODUTO CORRUGADO ANTI-CHAMA COM DIÂMETRO MÍNIMO 3/4"		
14	ANTES DA AQUISIÇÃO DE QUALQUER EQUIPAMENTO O PROJETO DEVERÁ SER VERIFICADO IN-LOCO AS CONDIÇÕES ESPaciaIS DISPONÍVEIS PARA LOCAÇÃO DOS MESMOS		

EQUIPAMENTOS - CLIMATIZAÇÃO			
TAB	QTD	MODELO	FABRICANTE
EQUIPAMENTOS CORTINAS DE AR			
TAB	QTD	MODELO	FABRICANTE
CD-01	1	CORTINA DE AR - COMPARTIMENTO DE 120 CM - COM CONTROLE REMOTO	EOS
CD-02	1	CORTINA DE AR - COMPARTIMENTO DE 120 CM - COM CONTROLE REMOTO	EOS

EQUIPAMENTOS - VENTILAÇÃO			
TAB	QTD	MODELO	FABRICANTE
